


# North Main Street

3 - 5 Story buildings

b/w Thomas Street and Meeting Street

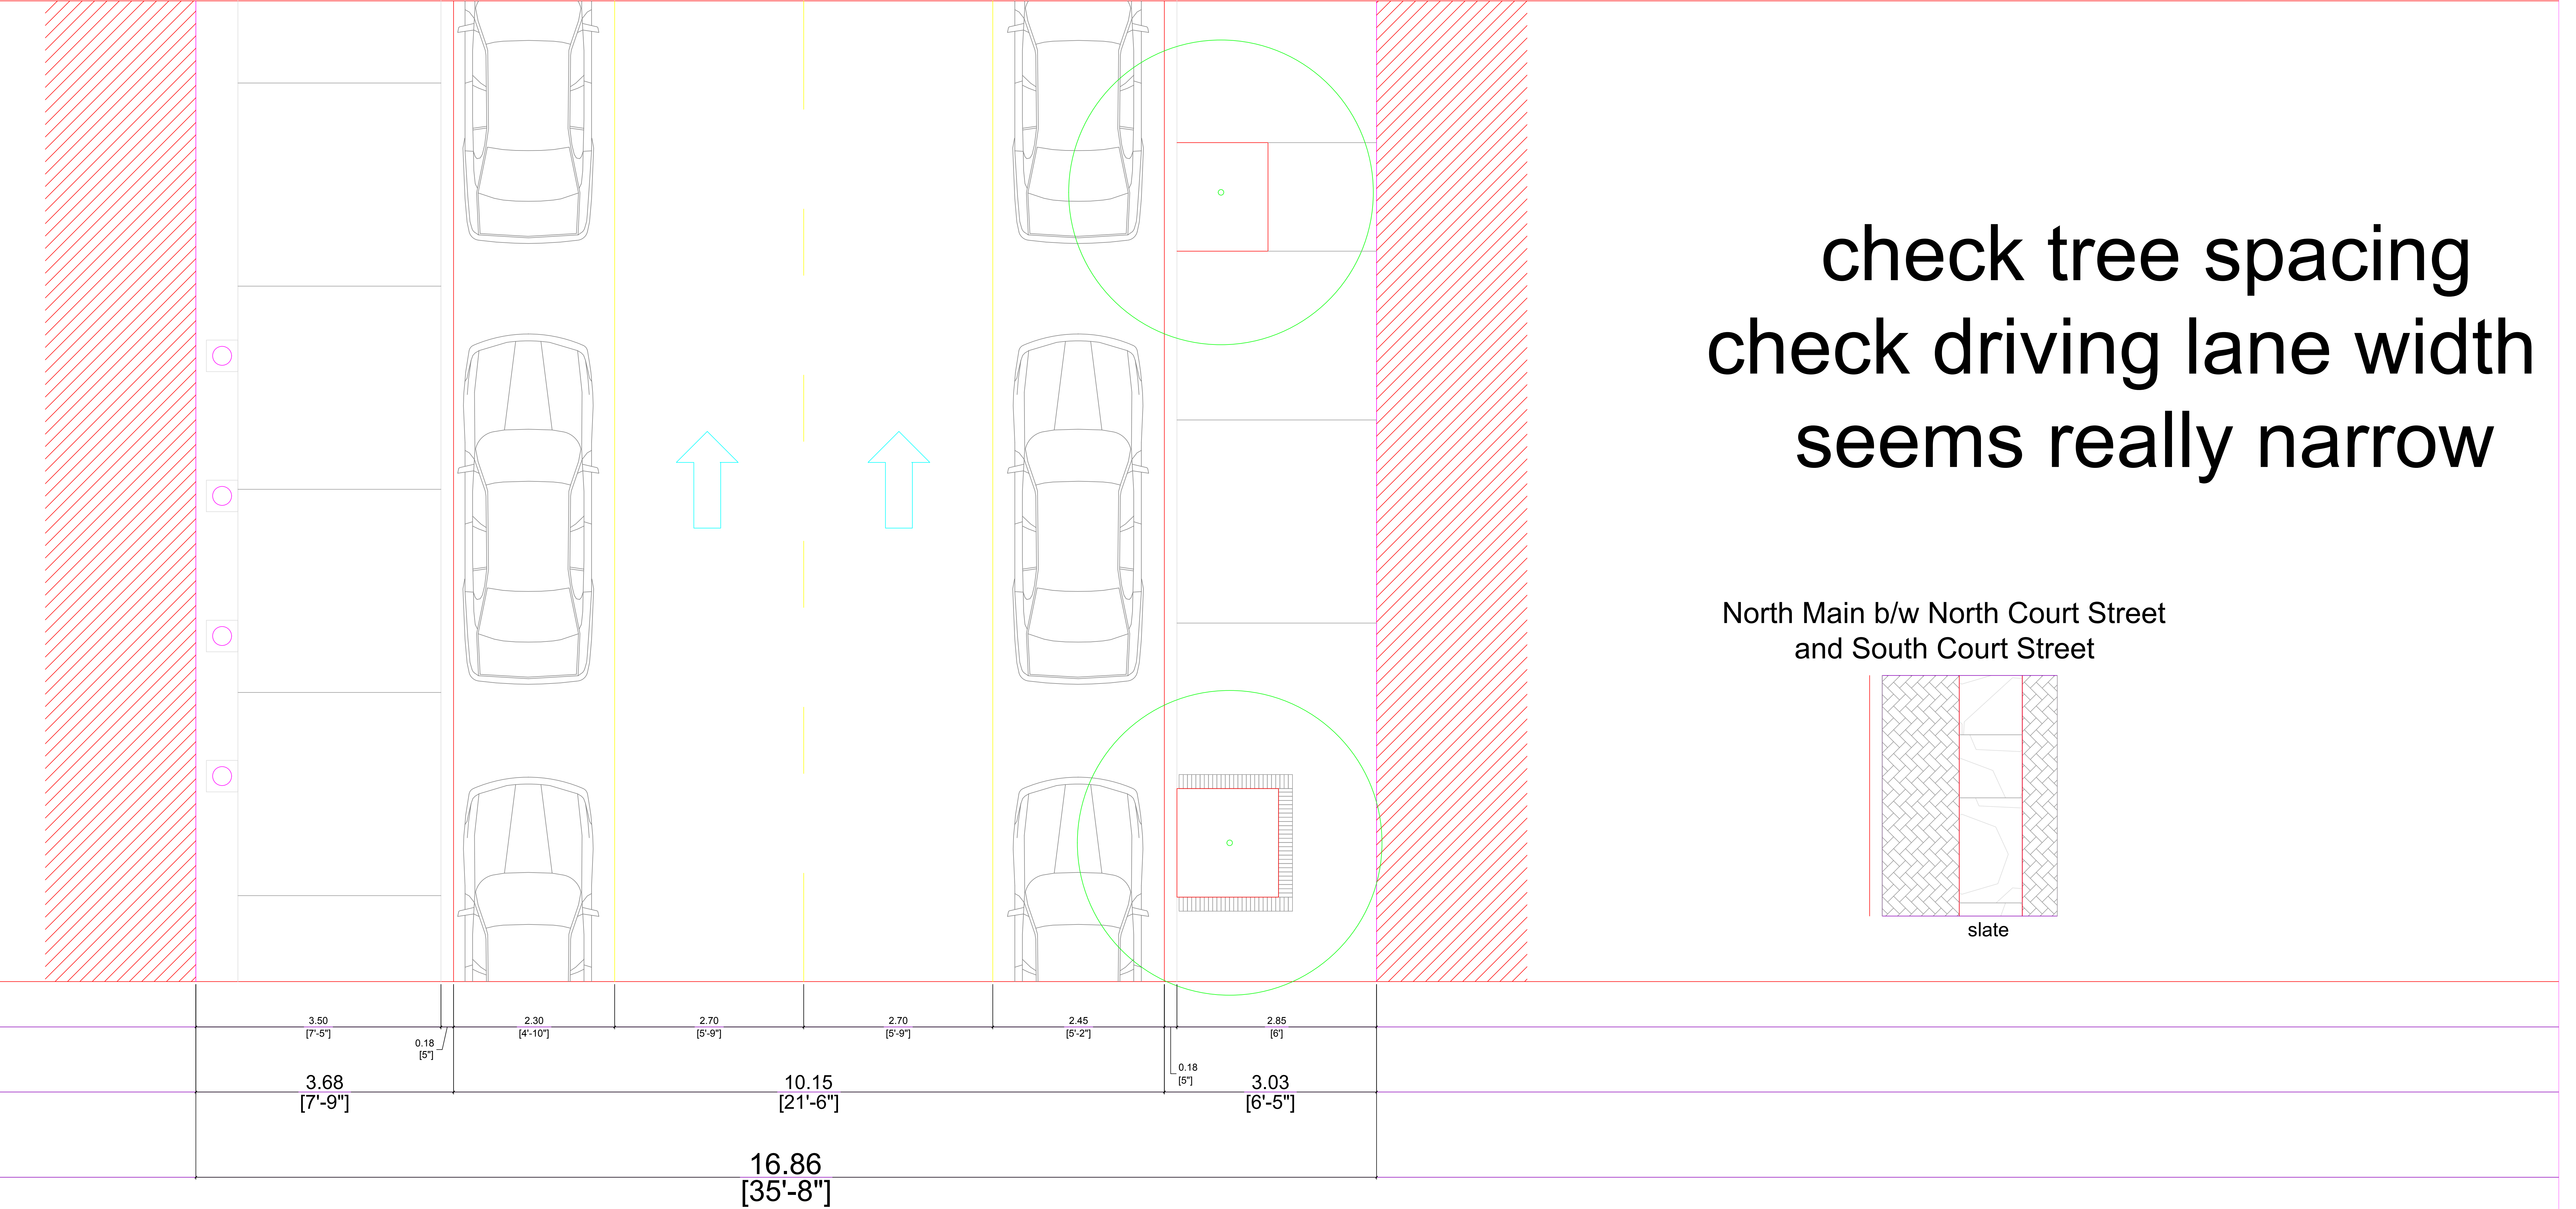

check tree spacing  
check driving lane width  
seems really narrow

North Main b/w North Court Street  
and South Court Street

